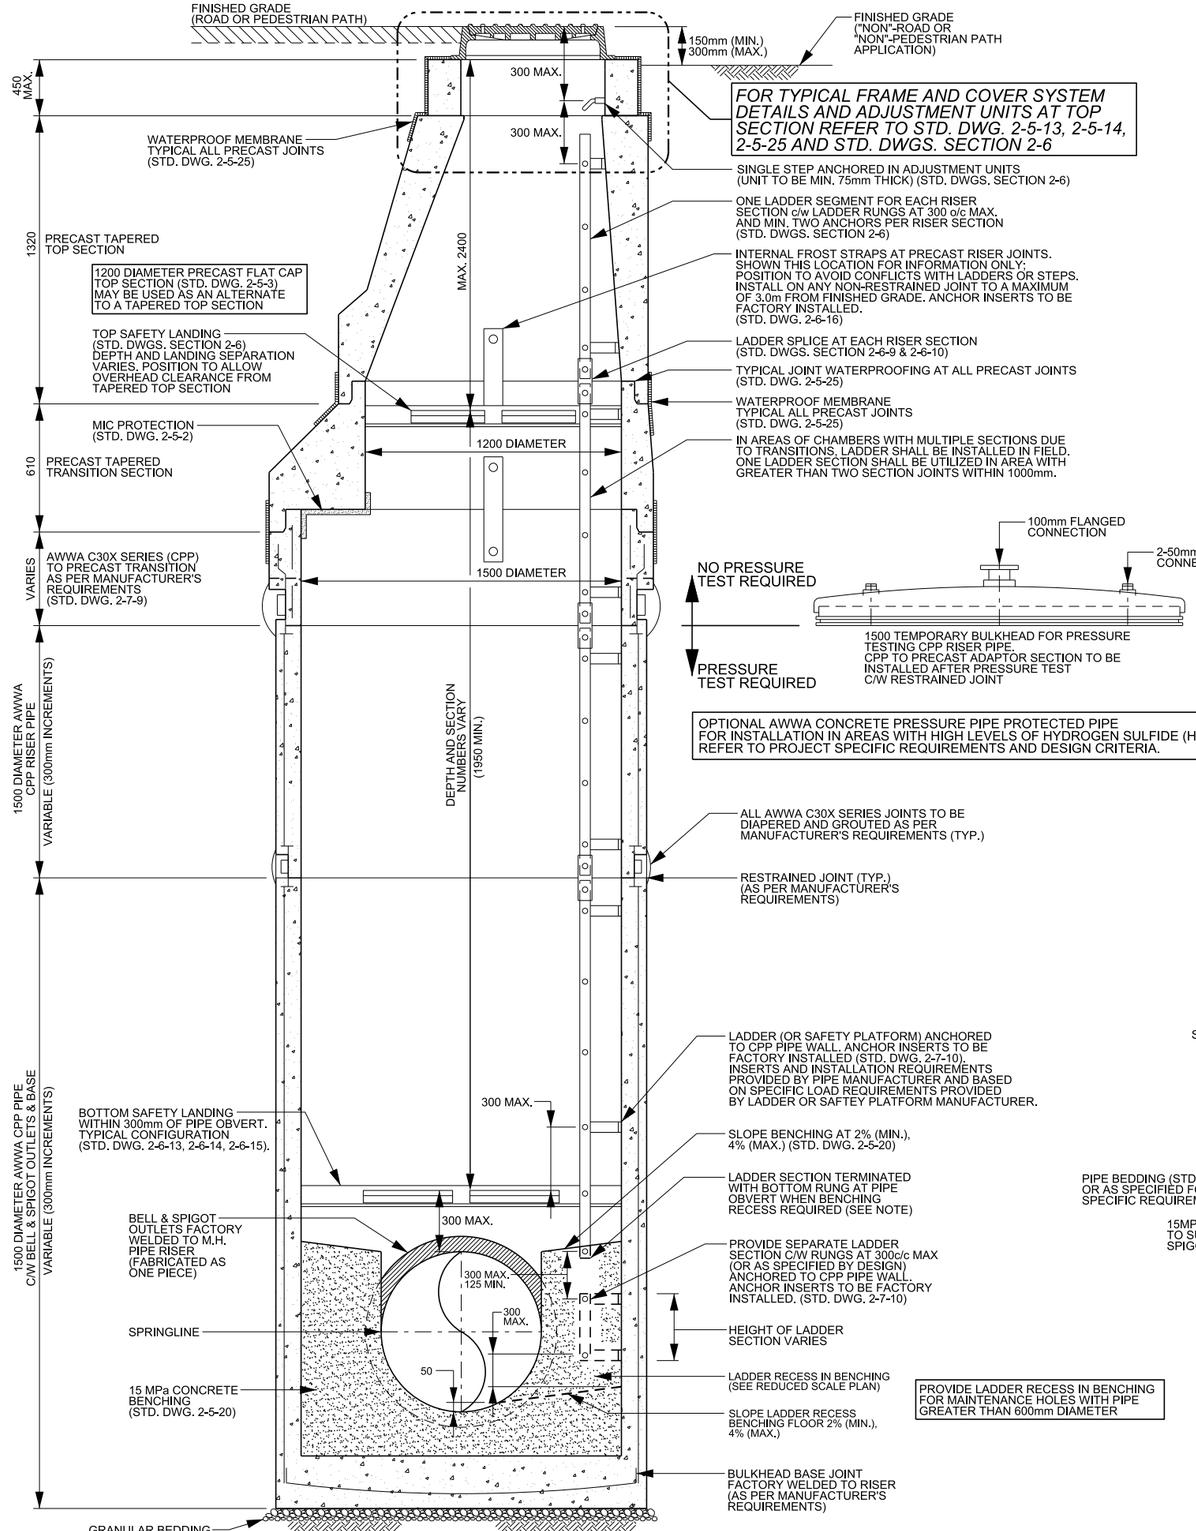

TYPICAL SECTION
(LADDER RECESS NOT SHOWN)

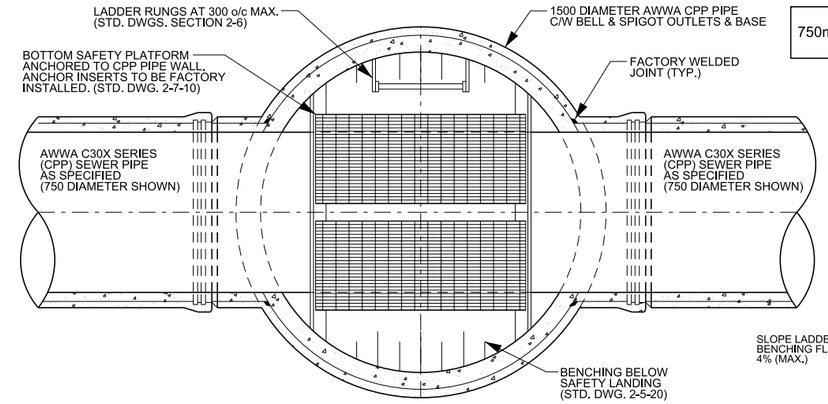

TYPICAL PLAN SECTION
(LADDER RECESS NOT SHOWN)

MAXIMUM CPP PIPE SIZE
750mm STRAIGHT THROUGH, 600mm FOR RIGHT ANGLE
(STD. DWG. 2-7-11)

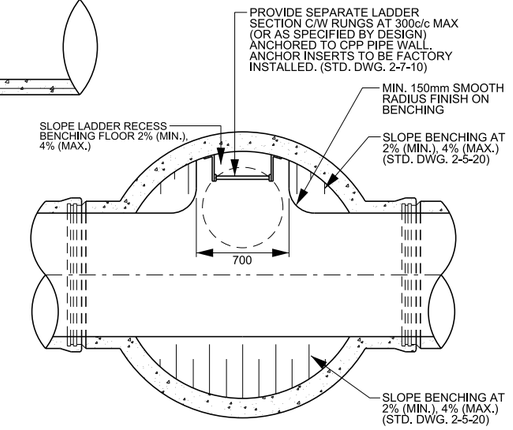

TYPICAL BENCHING PLAN
(REDUCED SCALE)
AT LADDER RECESS

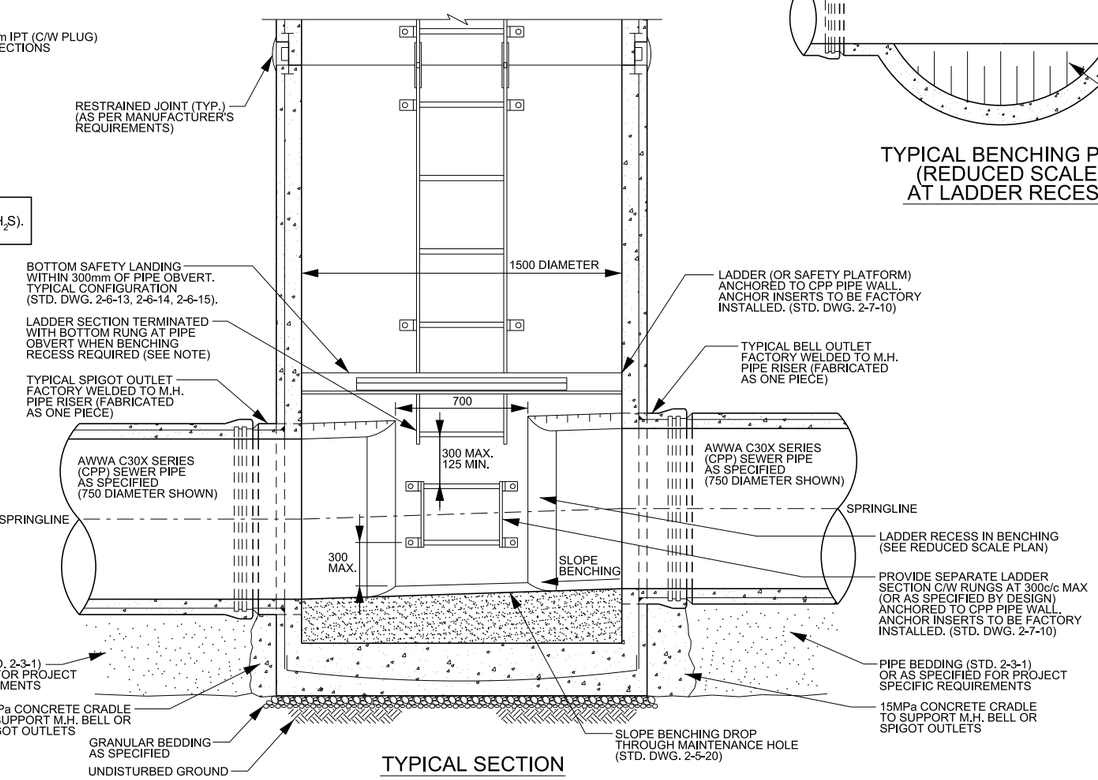

TYPICAL SECTION

NOTE

1. REFER TO STANDARD DRAWING 2-7-1 FOR GENERAL NOTES PERTAINING TO CPP MAINTENANCE HOLES.
2. FOR PIPE GREATER THAN 600mm DIAMETER LADDER RECESS IN BENCHING TO BE PROVIDED TO WITHIN 600mm OF PIPE INVERT.

Region of Peel working with you	PUBLIC WORKS STANDARD DRAWING	REV. DATE: AUGUST 2020
		REVISION NUMBER: 2 — FOR REVISION TRACKING REFER TO STD. DWG. 2-0-2
NEW AWWA C30X SERIES (CPP) PRESSURE TESTED SANITARY SYSTEMS		APPROVED BY: A.P. — DRAWN BY: AINLEY GROUP
TYPICAL 1500mm DIAMETER CPP MAINTENANCE HOLE DETAILS WITH 750mm DIAMETER PIPE		STD. DWG. NUMBER: 2-7-3 — SCALE: N.T.S.